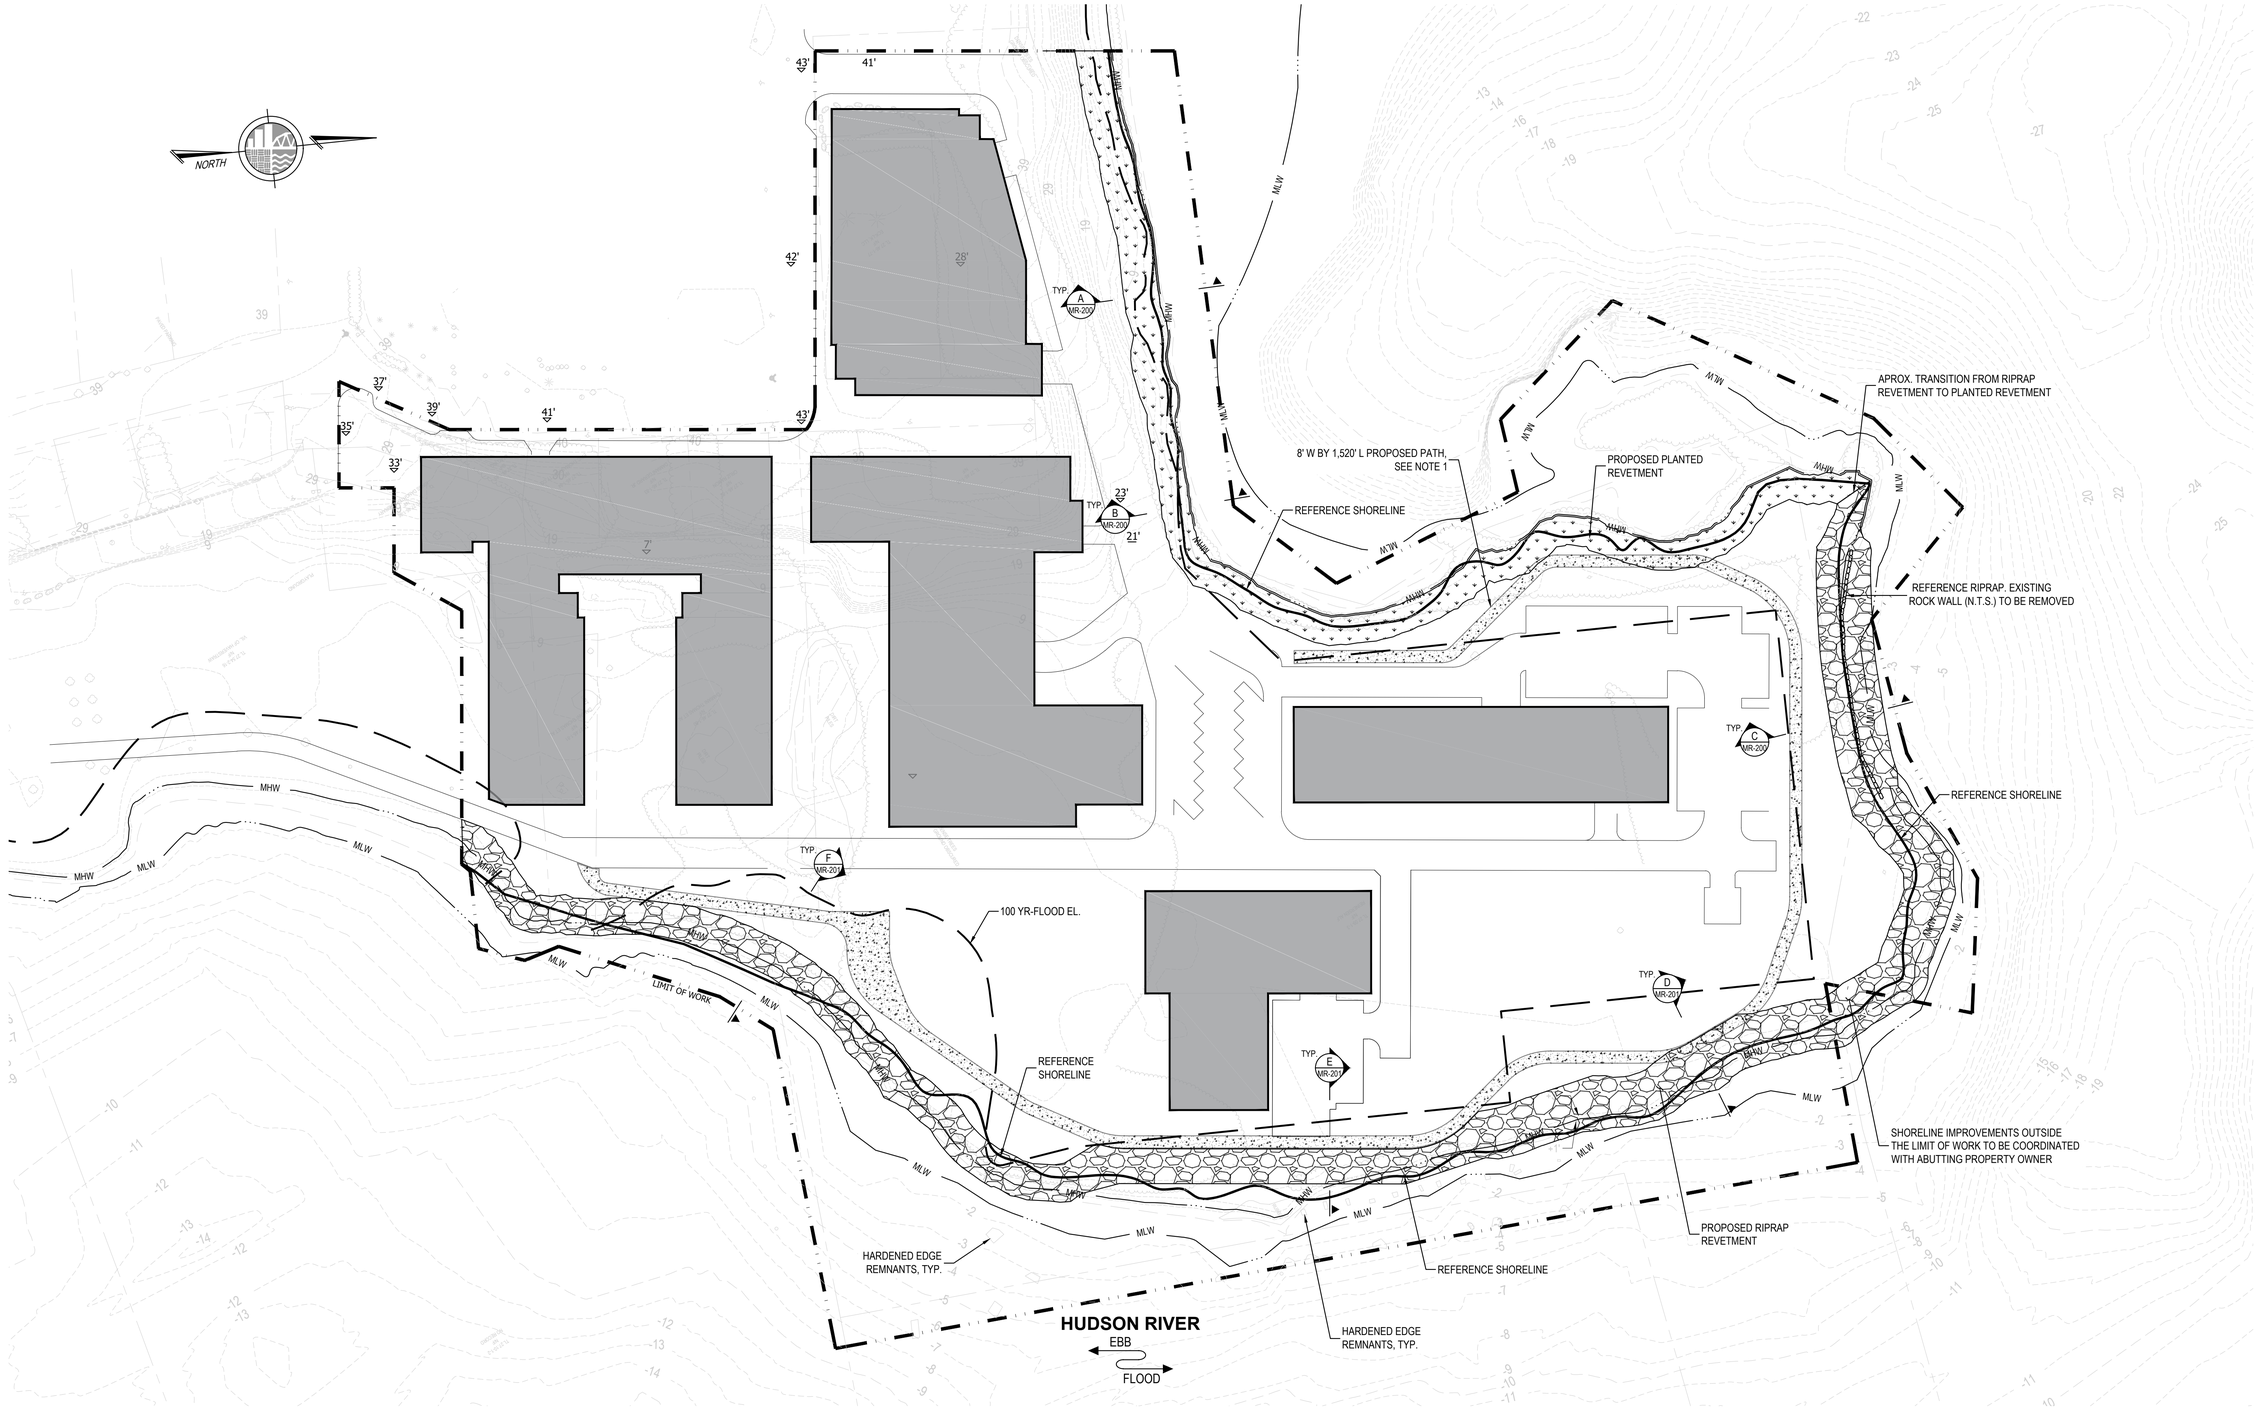


PROPOSED SHORELINE PLAN VIEW

0 50' 100'

SCALE IN FEET

NOTES:
1. PROPOSED PATH TO BE INCORPORATED IN PROPOSED WATERFRONT CONSTRUCTION.
2. PROPOSED SHORELINE CONSTRUCTION AND PLANTING TO FOLLOW BEST MANAGEMENT PRACTICES.

WARNING - IT IS A VIOLATION OF NEW YORK STATE EDUCATIONAL LAW, SECTION 7209.2, FOR ANY PERSON, UNLESS HE OR SHE IS ACTING UNDER THE DIRECTION OF A LICENSED PROFESSIONAL ENGINEER OR LAND SURVEYOR, TO ALTER THIS DOCUMENT IN ANY WAY. IF ALTERED, THE ALTERING PERSON SHALL COMPLY WITH THE REQUIREMENTS OF NEW YORK EDUCATIONAL LAW, SECTION 7209.2

FILE NAME:P:\Proj\200\201285.03\10_Dwgs\CADD\Marine\MR_Site Plan.dwg PLOT TIME: Monday, December 18, 2023 - 12:21 PM BY:Beverly G. Marquez

NO.	DATE	REVISION	BY

McLaren ENGINEERING GROUP
M. G. McLaren Engineering and Land Surveying P.C.
530 Chestnut Ridge Road
Woodcliff Lake, NJ 07677
T: 201.775.6000 www.mgmclaren.com

PROJECT

HAVERSTRAW CHAIR FACTORY - LIBERTY STREET EXTENSION

VILLAGE OF HAVERSTRAW, NEW YORK

SEAL

SHEET TITLE

PROPOSED SHORELINE PLAN VIEW

PROJECT NO.	201285.03
SCALE	AS NOTED
DATE	12/18/2023
DRAWN BY	BGM
CHECKED BY	TPM

DRAWING NO.

MR-100

1 OF 3 SHTS

PROGRESS PRINT
DECEMBER 18, 2023

COPYRIGHT © 2023, M. G. McLaren Engineering and Land Surveying P.C.