
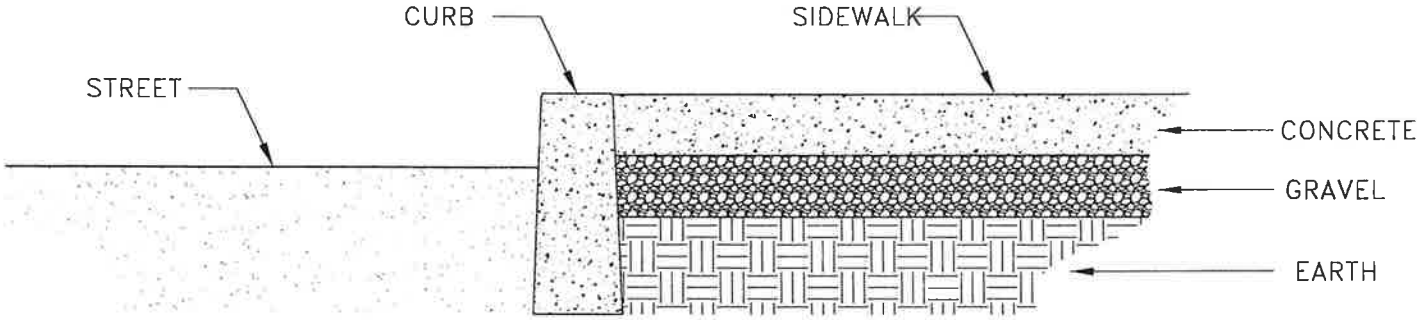


SIDEWALK AND CURB SECTION

SCALE: 3/8" = 1'-0"

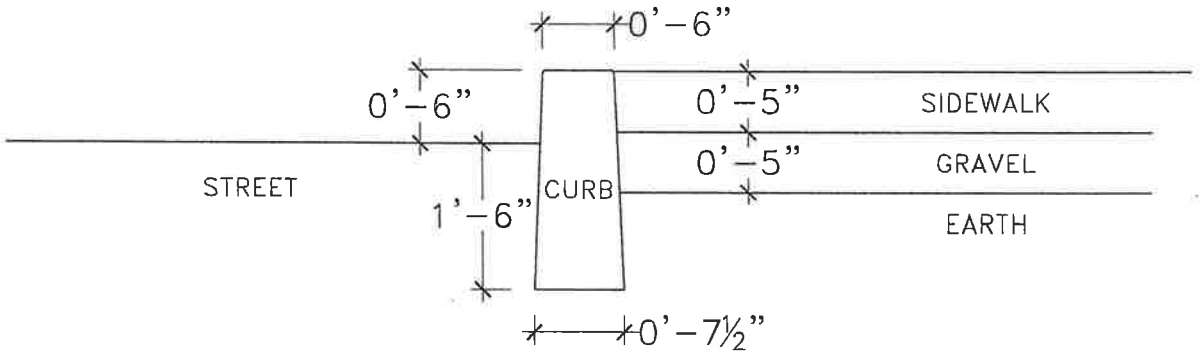

NOTE:

1. *¼" EXPANSION JOINT EVERY 8'.*
2. *SIDEWALK TO BE POURED SEPERATE FROM CURB.*
3. *CONSTRUCTION OF SIDEWALKS AND CURBS AS PER HAVERSTRAW VILLAGE CODE 200-13 & 14.*