

SAMPLE DRAWING ONLY

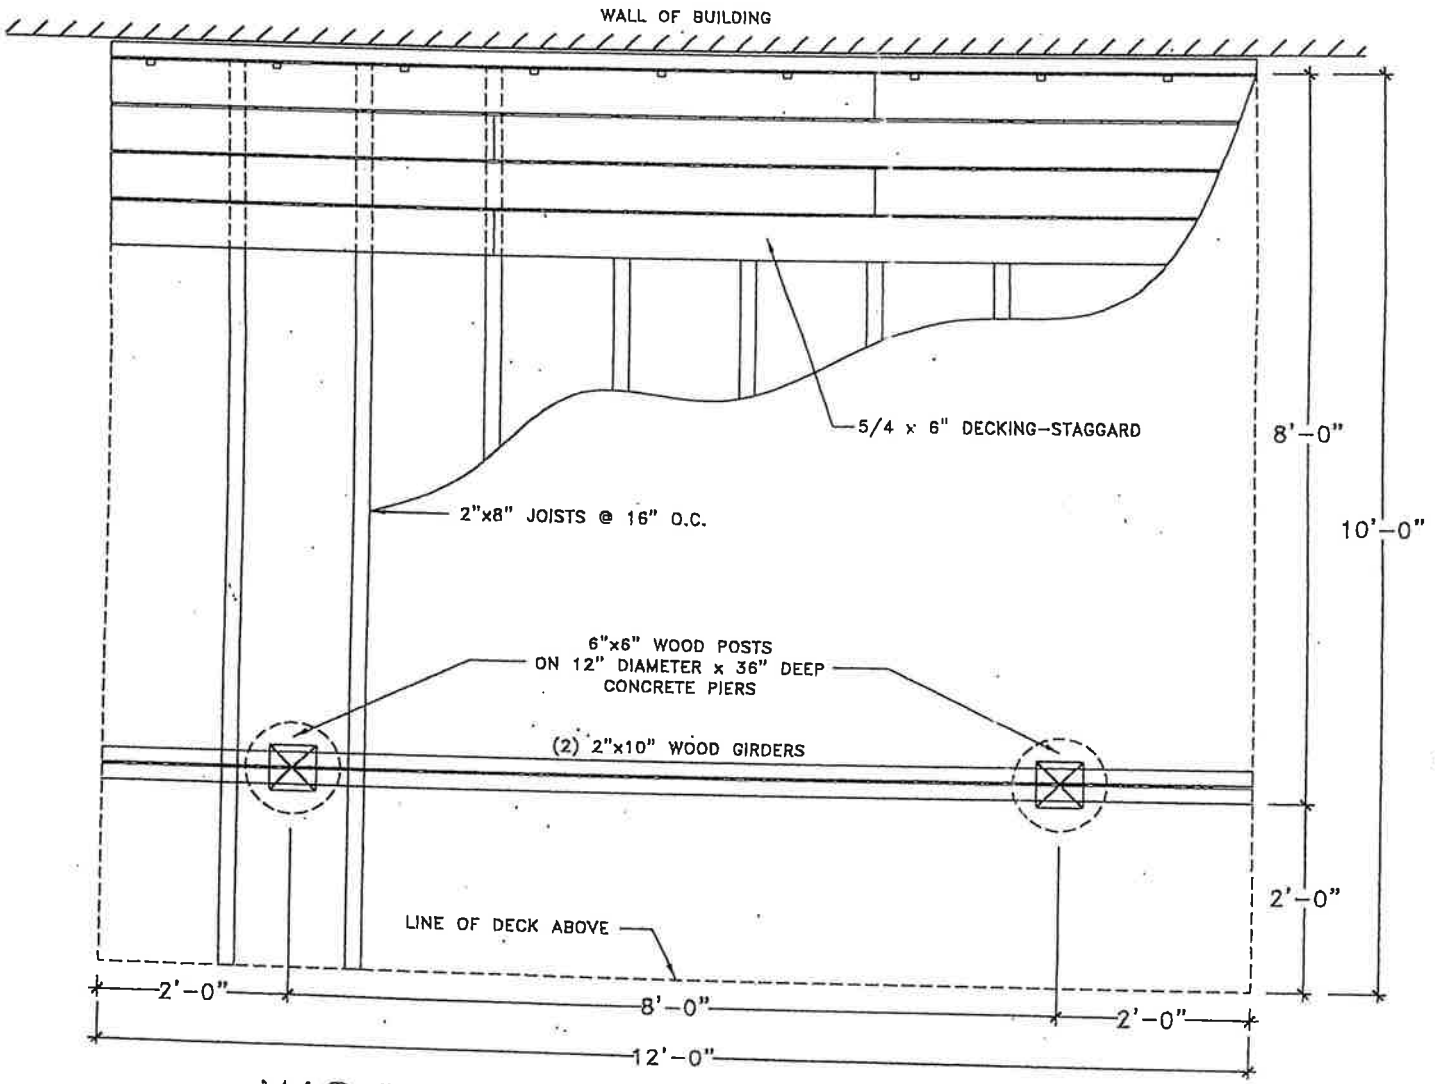

WOOD FRAMING LAYOUT


SCALE: ½" = 1'-0"

SAMPLE DRAWING ONLY

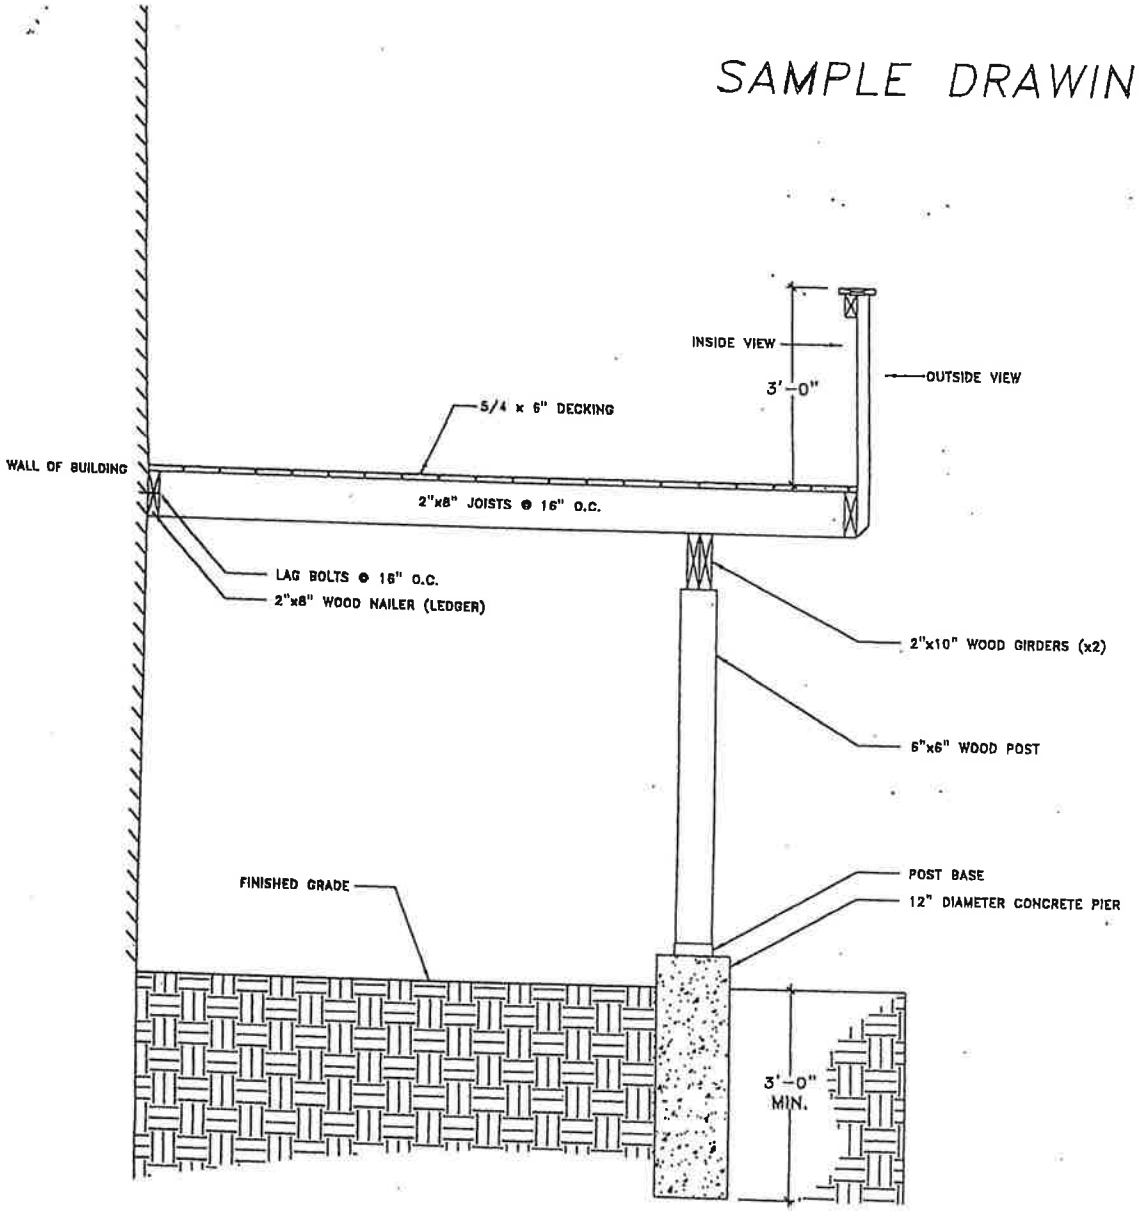


WOOD DECK SECTION

SCALE: 3/8" = 1'-0"

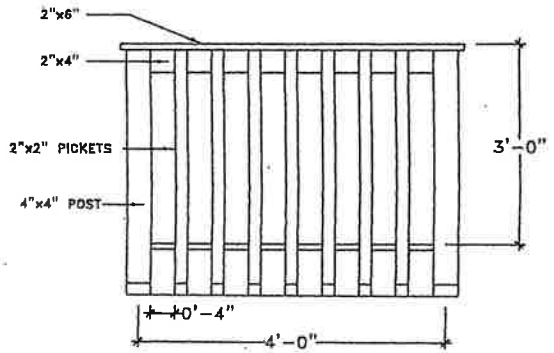

RAILING OUTSIDE VIEW

SCALE: 3/8" = 1'-0"

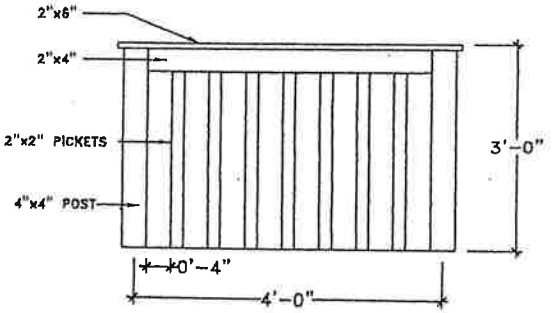

RAILING INSIDE VIEW

SCALE: 3/8" = 1'-0"